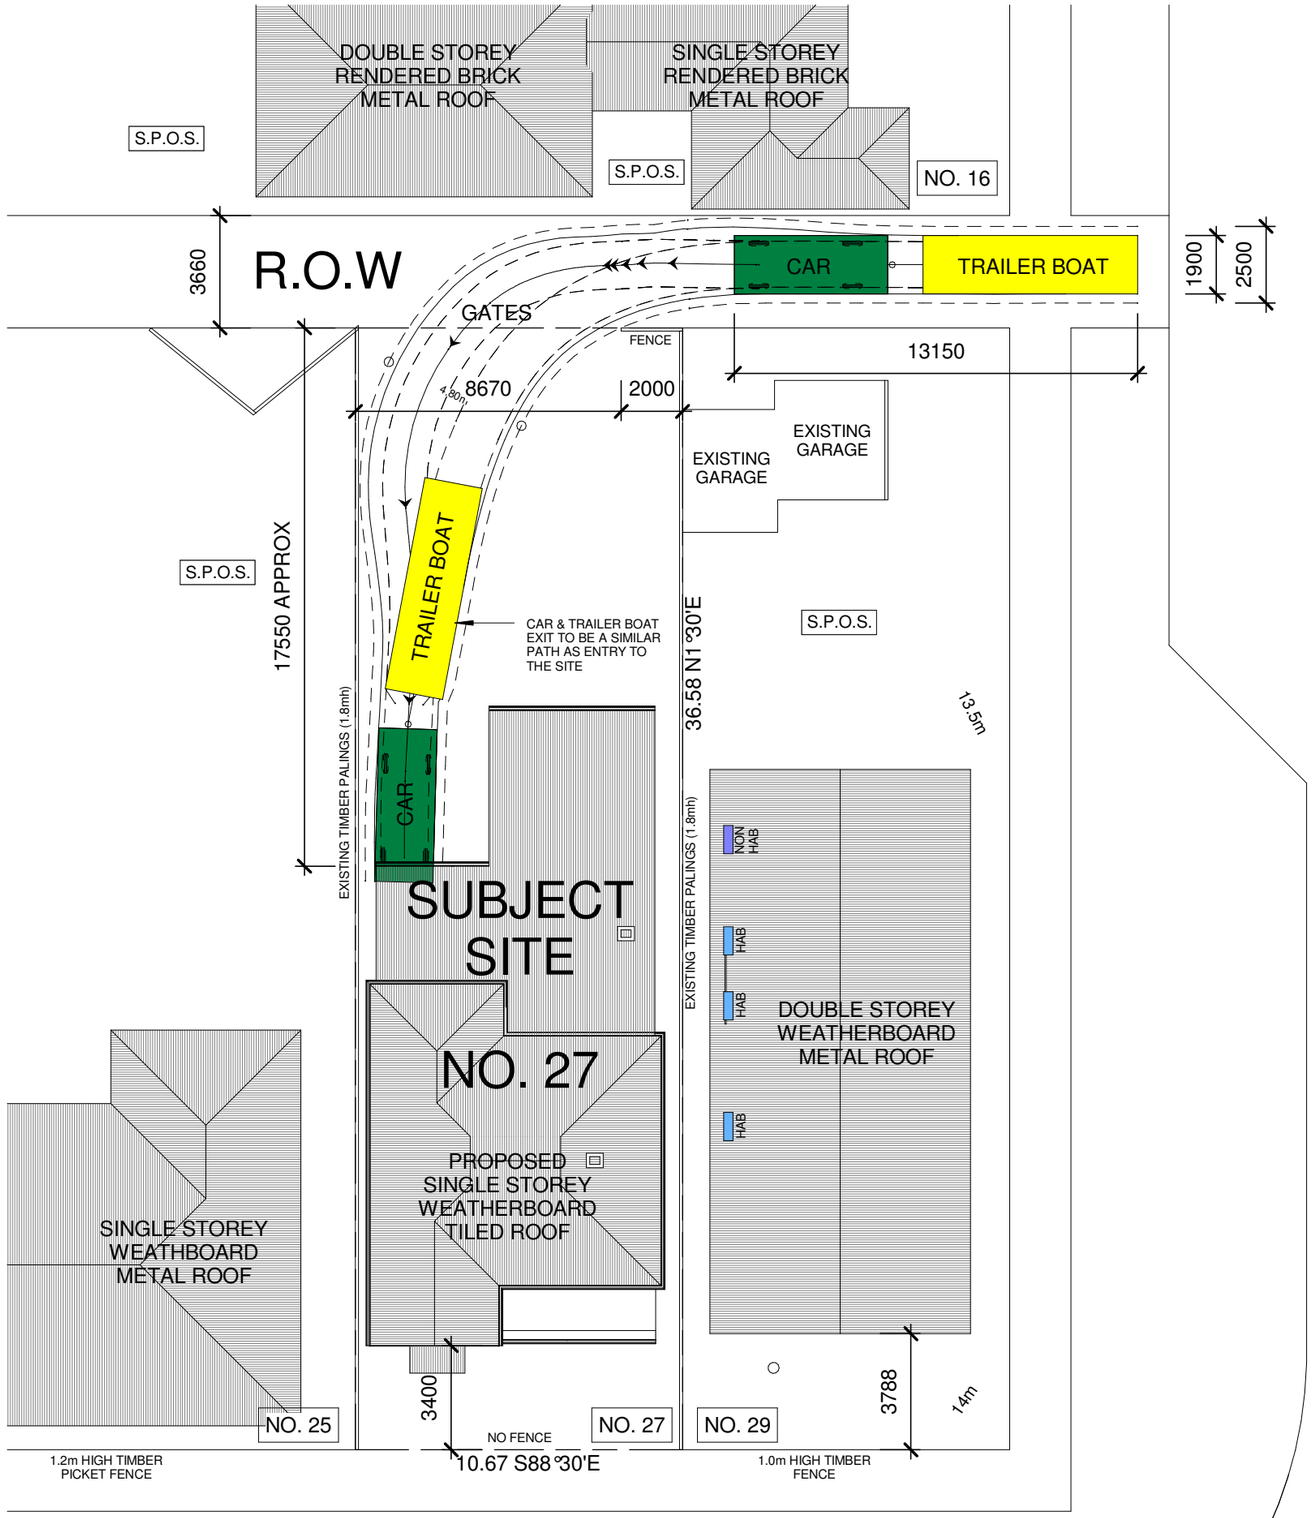

PROPOSED SITE PLAN

1 : 200

ISSUE	AMENDMENT	DATE

© 2007 THIS DRAWING IS THE PROPERTY OF ARCHTISTIC DESIGNS GROUP Pty. Ltd. AND MAY NOT BE USED OR COPIED WITHOUT WRITTEN CONSENT.

DRAWINGS PREPARED BY

archtistic designs group pty.ltd.

BUILDING DESIGNERS PLANNERS INTERIOR DESIGNERS
REG. B.P. NUMBER: DP-AD 2260
15 NOTT STREET, PORT MELBOURNE VIC 3207
Phone: 9646 5552 Fax: 9646 5512
EMAIL: plans@archtistic.com.au
www.archtistic.com.au

PROJECT TITLE

27 GAWLER ST,
PORTLAND:
ALTERATIONS & SINGLE
STOREY ADDITION
INCLUDING FRONT PICKET
FENCE & PAINTING HOUSE

SHEET TITLE

PROPOSED SITE PLAN

SCALE	1 : 200
DATE	15/03/2010 1:57:29 PM
DRAWN	N.B.
CHECKED	F.B.
ORIENTATION	
DWG No.	5
SHEET NO.	5 OF 8
JOB No.	08001